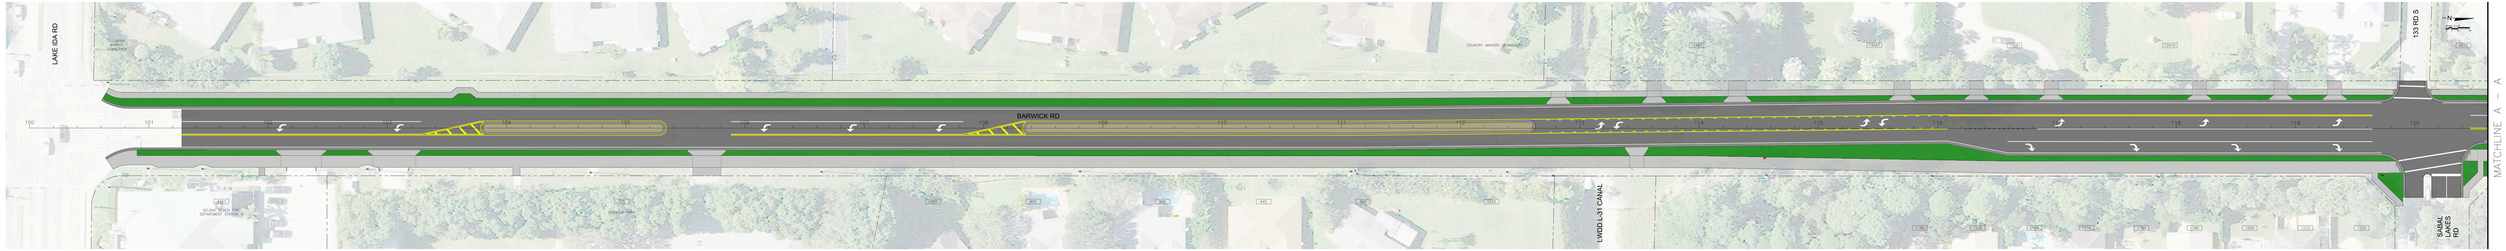

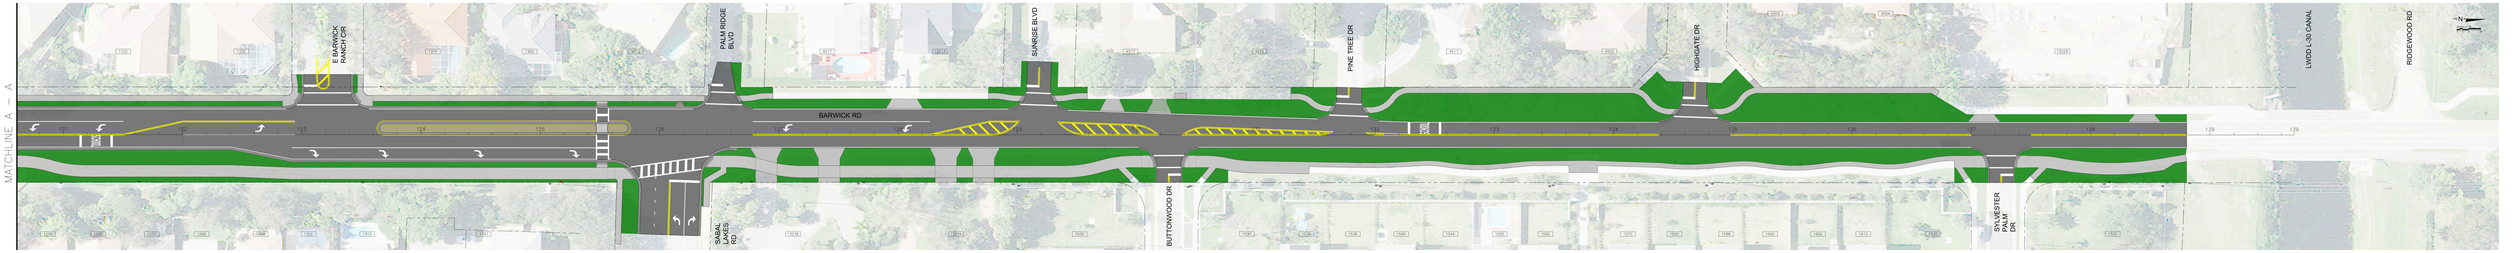

CITY OF DELRAY BEACH COMPLETE STREETS IMPROVEMENTS PROJECT 25-002 (FPID 450793-1-58-01) BARWICK RD FROM LAKE IDA RD TO L-30 CANAL

HBC Engineering Company