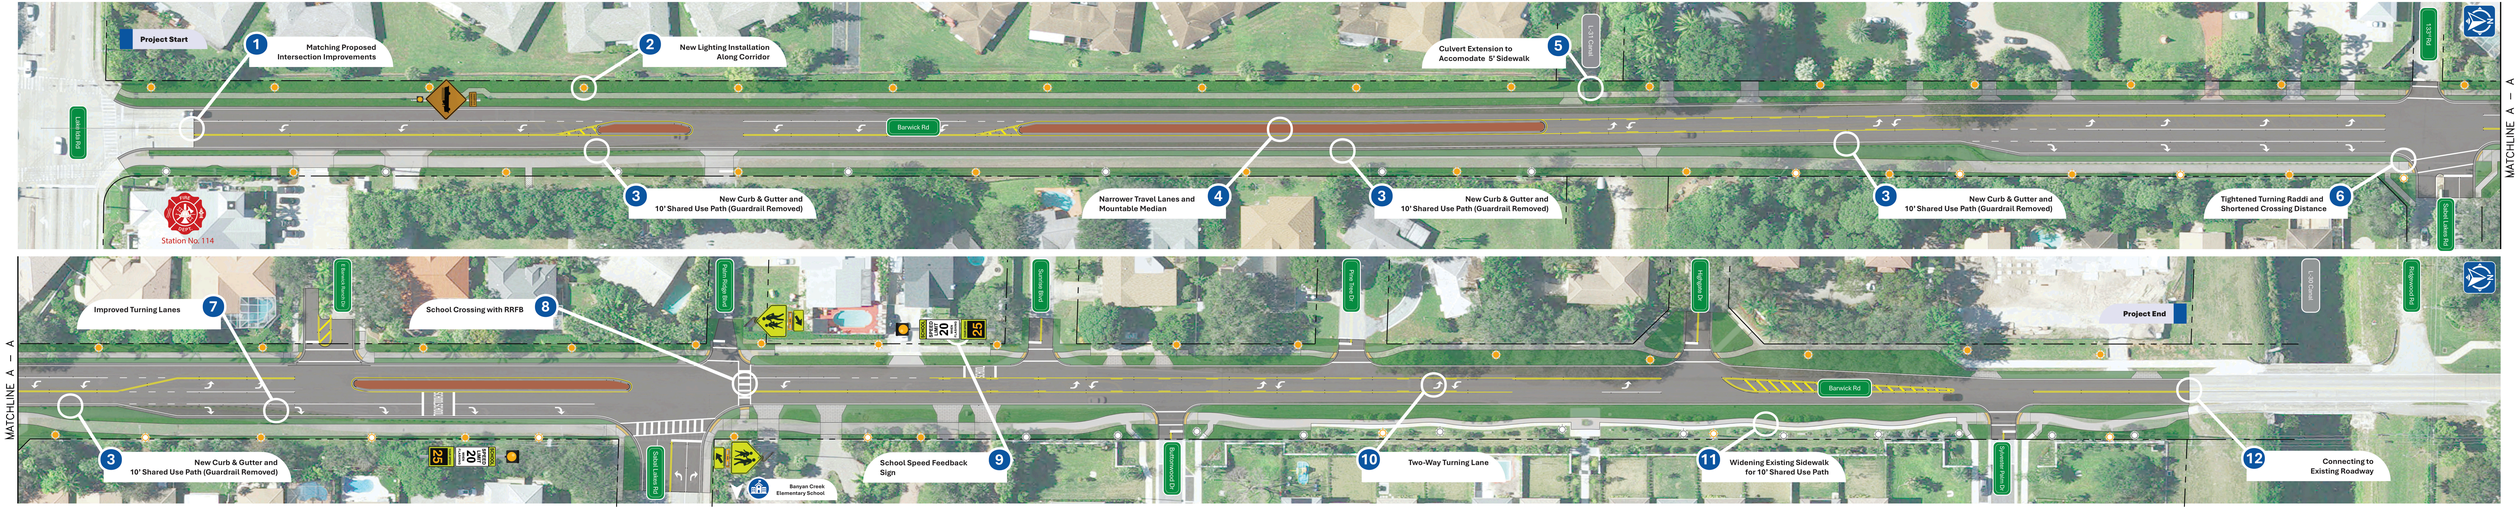
Project Start
1 Matching Proposed Intersection Improvements
2 New Lighting Installation Along Corridor
5 Culvert Extension to Accomodate 5' Sidewalk
L-30 Canal
Lake Ida Rd
Barwick Rd
Station No. 114
3 New Curb & Gutter and 10' Shared Use Path (Guardrail Removed)
4 Narrower Travel Lanes and Mountable Median
3 New Curb & Gutter and 10' Shared Use Path (Guardrail Removed)
3 New Curb & Gutter and 10' Shared Use Path (Guardrail Removed)
6 Tightened Turning Raddii and Shortened Crossing Distance
Lake Ida Rd
Lake Ida Rd
MATCHLINE A – A
MATCHLINE A – A
Lakeview Acres Dr
7 Improved Turning Lanes
Pine Hollow Blvd
8 School Crossing with RRFB
Sunset Blvd
Pine Tree Dr
Highgate Dr
L-30 Canal
Boynton Rd
Project End
Barwick Rd
3 New Curb & Gutter and 10' Shared Use Path (Guardrail Removed)
School Lake Dr
Banyan Creek Elementary School
School Speed Feedback Sign
9
Sycamore Dr
10 Two-Way Turning Lane
11 Widening Existing Sidewalk for 10' Shared Use Path
Crystal Lake Dr
12 Connecting to Existing Roadway

HBC